M. A. R. 57 (Rule 116) No. D 117884

Measurement Book

Serial No. .....

Name of work ..... From ..... To .....

Name of Contractor of nature of Agency.....

Date of commencement of work.....

Date	Full description, etc, of work	Number	Dimensions Length	Breadth	Depth	Contents	Reference to last Measurement
1	2	3	4	5	6	7	8

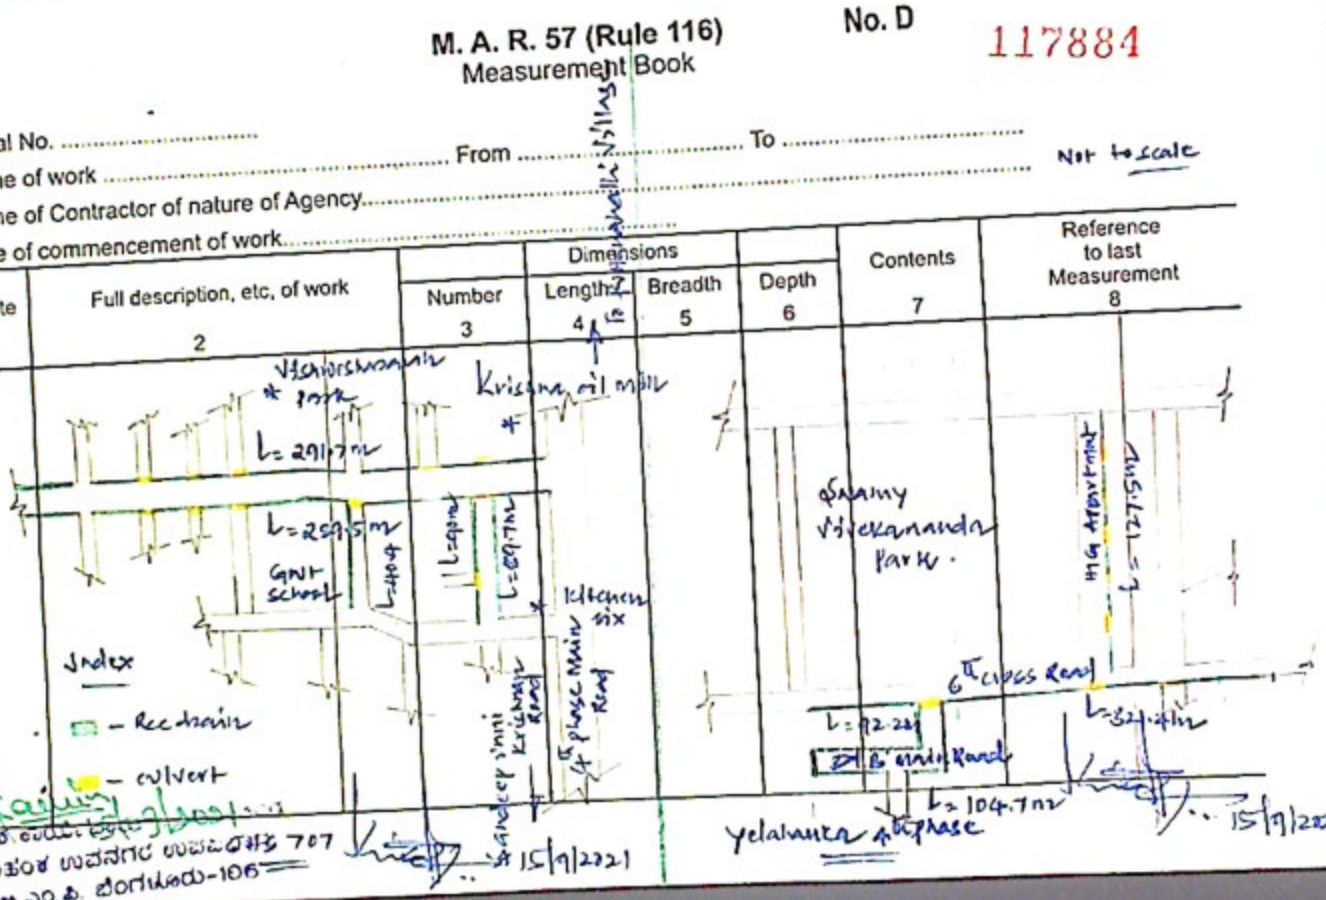

Not to scale

ಸಹಾಯಕ ಅಭಿಯಂತರರು ಯಲಹಂಕ ಉಪವಿಭಾಗ 707
ಯಲಹಂಕ ಉಪನಗರ ಉಪವಿಭಾಗ
ಗ್ರಾ.ಪಂ.ಪಂ. ಬೆಂಗಳೂರು-106

MEASUREMENT BOOK

Not to scale

Date	Full description, etc, of work	Dimensions				Contents	Reference to last Measurement
		Number	Length	Breadth	Depth		
1	2	3	4	5	6	7	8

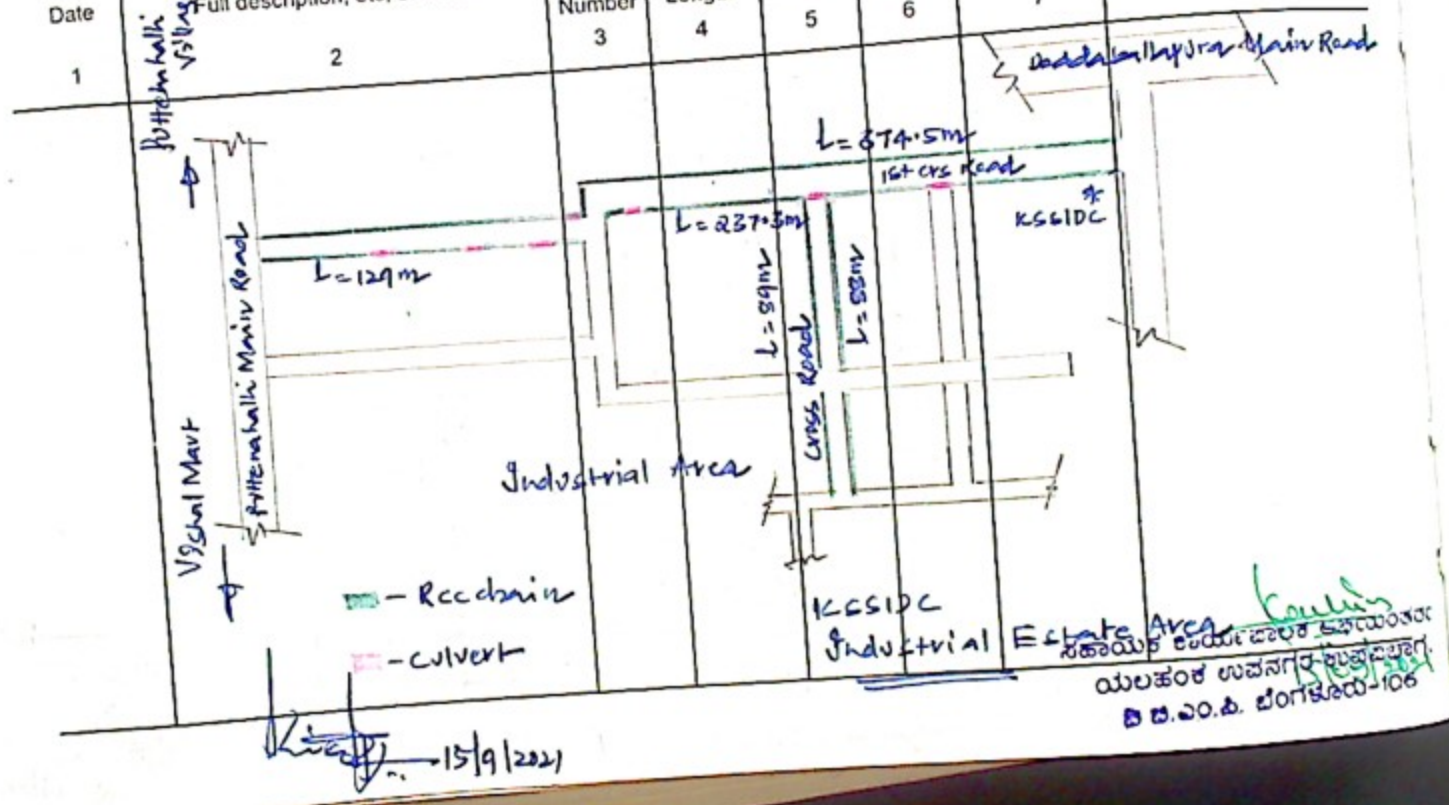

Serial No. .....
Name of work .....
Name of Contractor
Date of commencem

Date	Full des
1	Naray Scho

M. A. R. 57 (Rule 116) No. D 117885

Measurement Book

Serial No. .....

Name of work ..... From ..... To .....

Name of Contractor of nature of Agency.....

Date of commencement of work .....

Date	Full description, etc, of work	Number	Dimensions Length	Dimensions Breadth	Depth	Contents	Reference to last Measurement
1	2	3	4	5	6	7	8

Narayana School.

15/9/2021

ಕಾರ್ಯಪಾಲಕ ಅಭಿಯಂತರರು
ಯಲಹಂಕ ಉಪನಗರ ಉಪವಿಭಾಗ,
ಬ.ಬ.ಎಂ.ಪಿ. ಬೆಂಗಳೂರು-106

MEASUREMENT BOOK

Date	Full description, etc, of work	Dimensions				Contents	Reference to last Measurement
		Number	Length	Breadth	Depth		
1	2	3	4	5	6	7	8
						* Not to scale	

15/9/2021

ಸಹಾಯಕ ಕಾರ್ಯಪಾಲಕ ಅಭಿಯಂತರರು
ಯಲಹಂಕ ಉಪನಗರ ಉಪವಿಭಾಗ,
ಬಿ.ಬಿ.ಎಂ.ಪಿ, ಬೆಂಗಳೂರು-106

Serial No. .....
Name of work .....
Name of Contractor of na
Date of commencement

Date	Full descripti
1	2

M. A. R. 57 (Rule 116) No. D 117886
Measurement Book

Serial No. .....
Name of work ..... From ..... To .....
Name of Contractor of nature of Agency.....
Date of commencement of work.....

Not to scale

Date	Full description, etc, of work	Number	Dimensions: Length	Dimensions: Breadth	Depth	Contents	Reference to last Measurement
1	2	3	4	5	6	7	8

ಸಹಾಯಕ ಅಭಿಯಂತರರು
ಯಲಹಂಕ ಉಪನಗರ ಉಪವಿಭಾಗ,
ಬಿ.ಬಿ.ಎಂ.ಪಿ. ಬೆಂಗಳೂರು-106

15/9/2021

MEASUREMENT BOOK

Date	Full description, etc, of work	Dimensions				Contents	Reference to last Measurement
		Number	Length	Breadth	Depth		
1	2	3	4	5	6	7	

* Not to scale

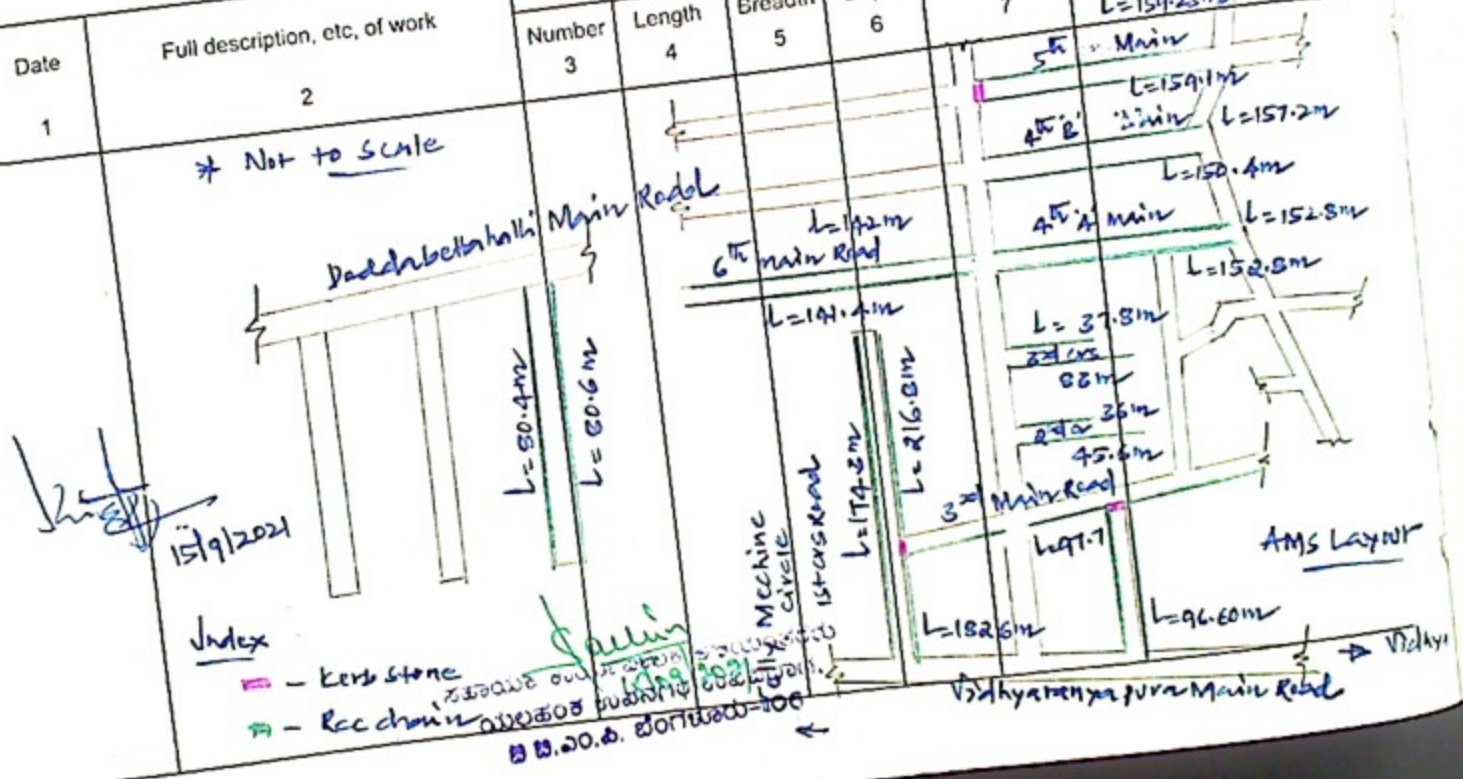

Serial No. .....
Name of work .....
Name of Contract
Date of commenc

Date	Full
1	

M. A. R. 57 (Rule 116) No. D 117887

Measurement Book

Serial No. ..... From ..... To .....

Name of work .....

Name of Contractor of nature of Agency .....

Date of commencement of work .....

Date	Full description, etc, of work	Number	Dimensions Length	Breadth	Depth	Contents	Reference to last Measurement
1	2		4	5	6	7	8

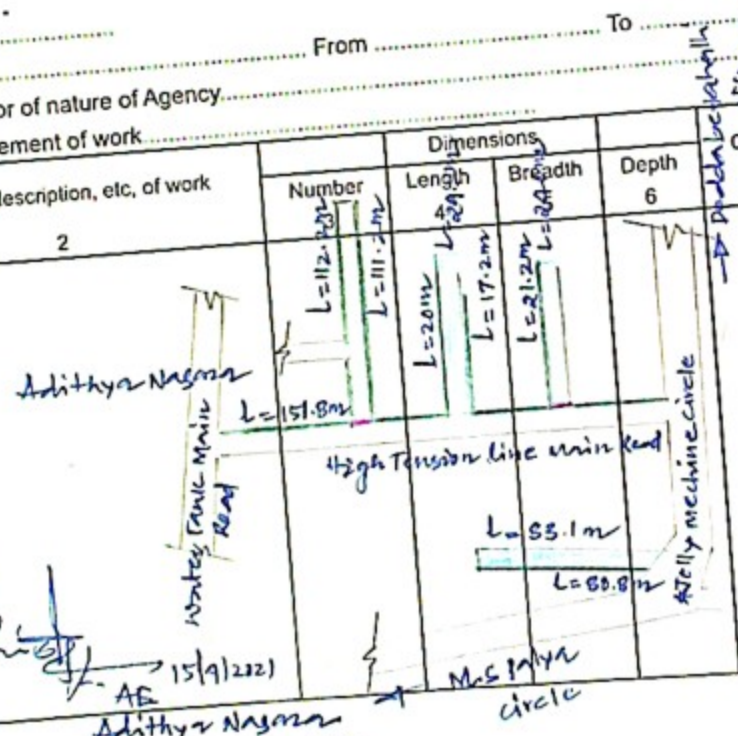

MEASUREMENT BOOK

Date	Full description, etc, of work	Dimensions				Contents	Reference to last Measurement
		Number	Length	Breadth	Depth		
1	2	3	4	5	6	7	8
						L=120.55m CRS Road	L=66.9m C/S Road connecting to 2nd Main Road
							40.1m
							4th A Cross
							L=110.6m
							L=134.6m
							2nd 'B' main L=183.4m
							Gouri Ganesha House Road L=39.6m
							4th phase yelahanka
							— Rcc drain — CC Road — Asphalt Road.

Ramesh
W.O. AE

ಸಹಾಯಕ ಕಾರ್ಯ ಪಾಲಕ ಅಭಿಯಂತರರು
ಯಲಹಂಕ ಉಪನಗರ ಉಪವಿಭಾಗ
ಬಿ.ಡಿ.ಎ.ಪಿ. ಬೆಂಗಳೂರು-106

Serial No. ....
Name of wor
Name of Cor
Date of comm

Date	
1	
	10th Cross L=115.5m
	9th Cross L=117m
	L=230m

M. A. R. 57 (Rule 116) **No. D**

Measurement Book

117888

Serial No. .....

Name of work ..... From ..... To .....

Name of Contractor of nature of Agency. .....

Date of commencement of work .....

* Not to scale

Date	Full description, etc, of work	Number	Dimensions: Length	Dimensions: Breadth	Depth	Contents	Reference to last Measurement
1		3	4	5	6	7	8

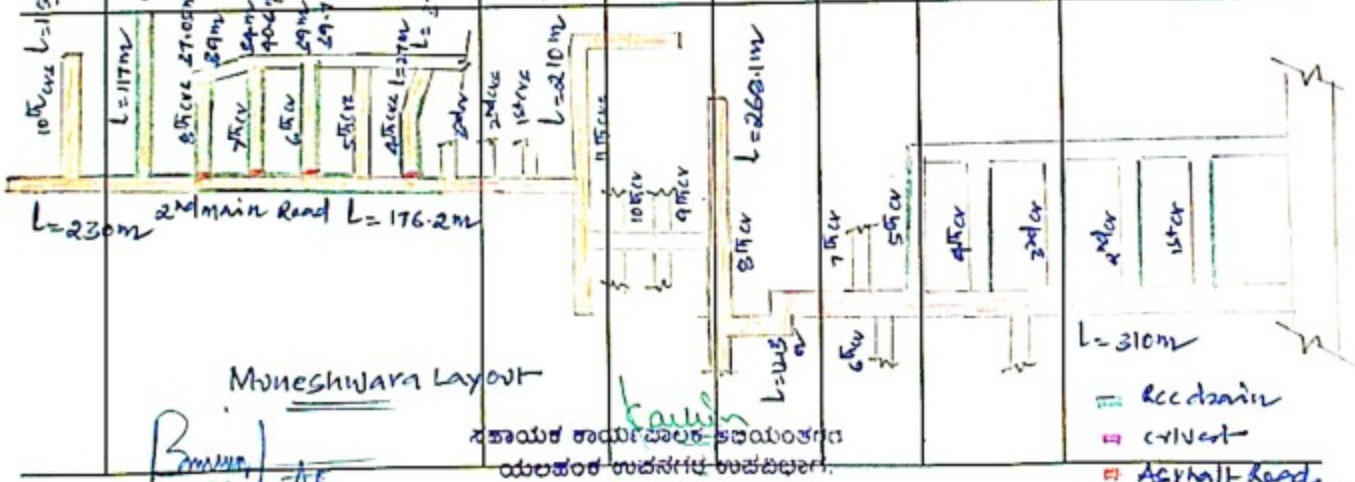

ಸಹಾಯಕ ಕಾರ್ಯಪಾಲಕ ಅಭಿಯಂತರರು
ಯಲಹಂಕ ಉಪವಿಭಾಗ ಉಪವಿಭಾಗ,
ಬಿ.ಬಿ.ಎಂ.ಪಿ. ಬೆಂಗಳೂರು-106

MEASUREMENT BOOK

Date	Full description, etc, of work	Dimensions				Contents	Reference to last Measurement
		Number	Length	Breadth	Depth		
1	2	3	4	5	6	7	8
						*	Not to scale

ಸಹಾಯಕ ಕಾರ್ಯಪಾಲಕ ಅಭಿಯಂತರರು
ಯಲಹಂಕ ಉಪನಗರ ಉಪವಿಭಾಗ
ಬಿ.ಬಿ.ಎಂ.ಪಿ. ಬೆಂಗಳೂರು-106

Serial No. .....
Name of work .....
Name of Contractor
Date of commencem

Date	Full desc
1	

M. A. R. 57 (Rule 116) No. D 117889

Measurement Book

Serial No. .....

Name of work ..... From ..... To ..... * Not to scale

Name of Contractor of nature of Agency.....

Date of commencement of work.....

Date	Full description, etc, of work	Number	Dimensions		Depth	Contents	Reference to last Measurement
			Length	Breadth			
1	2	3	4	5	6	7	8
			L=81.2m		1	-cc Road	
			L=89.6m		1	4th phase yelahanka	
					1		

ಯಲಹಂಕ ಉಪನಗರ ಉಪವಿಭಾಗ,
ಬಿ.ಬಿ.ಎಂ.ಪಿ. ಬೆಂಗಳೂರು-106

MEASUREMENT BOOK

Date	Full description, etc, of work	Dimensions				Contents	Reference to last Measurement
		Number	Length	Breadth	Depth		
1	2	3	4	5	6	7	8
			1st Main Road			L = 269 m	
	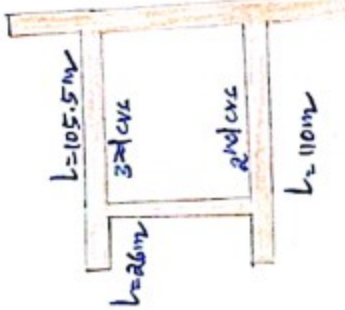		Muneshwara Layout				

ಸಹಾಯಕ ಕಾರ್ಯಪಾಲಕ ಅಭಿಯಂತರರು
ಯಲಹಂಕ ಉಪವಿಭಾಗ,
ಜೆ.ಬಿ.ಎಂ.ಪಿ. ಬೆಂಗಳೂರು-106

Serial No. .....
Name of work ..
Name of Contra
Date of comme

Date	Fu
1	

Gross
FS
CG
SU
Y
I
C
Re
T